1 AREA D FLOOR PATTERN PLAN

ID2.3G | ID2.8G SCALE: 3/16" = 1'-0"

PLAN

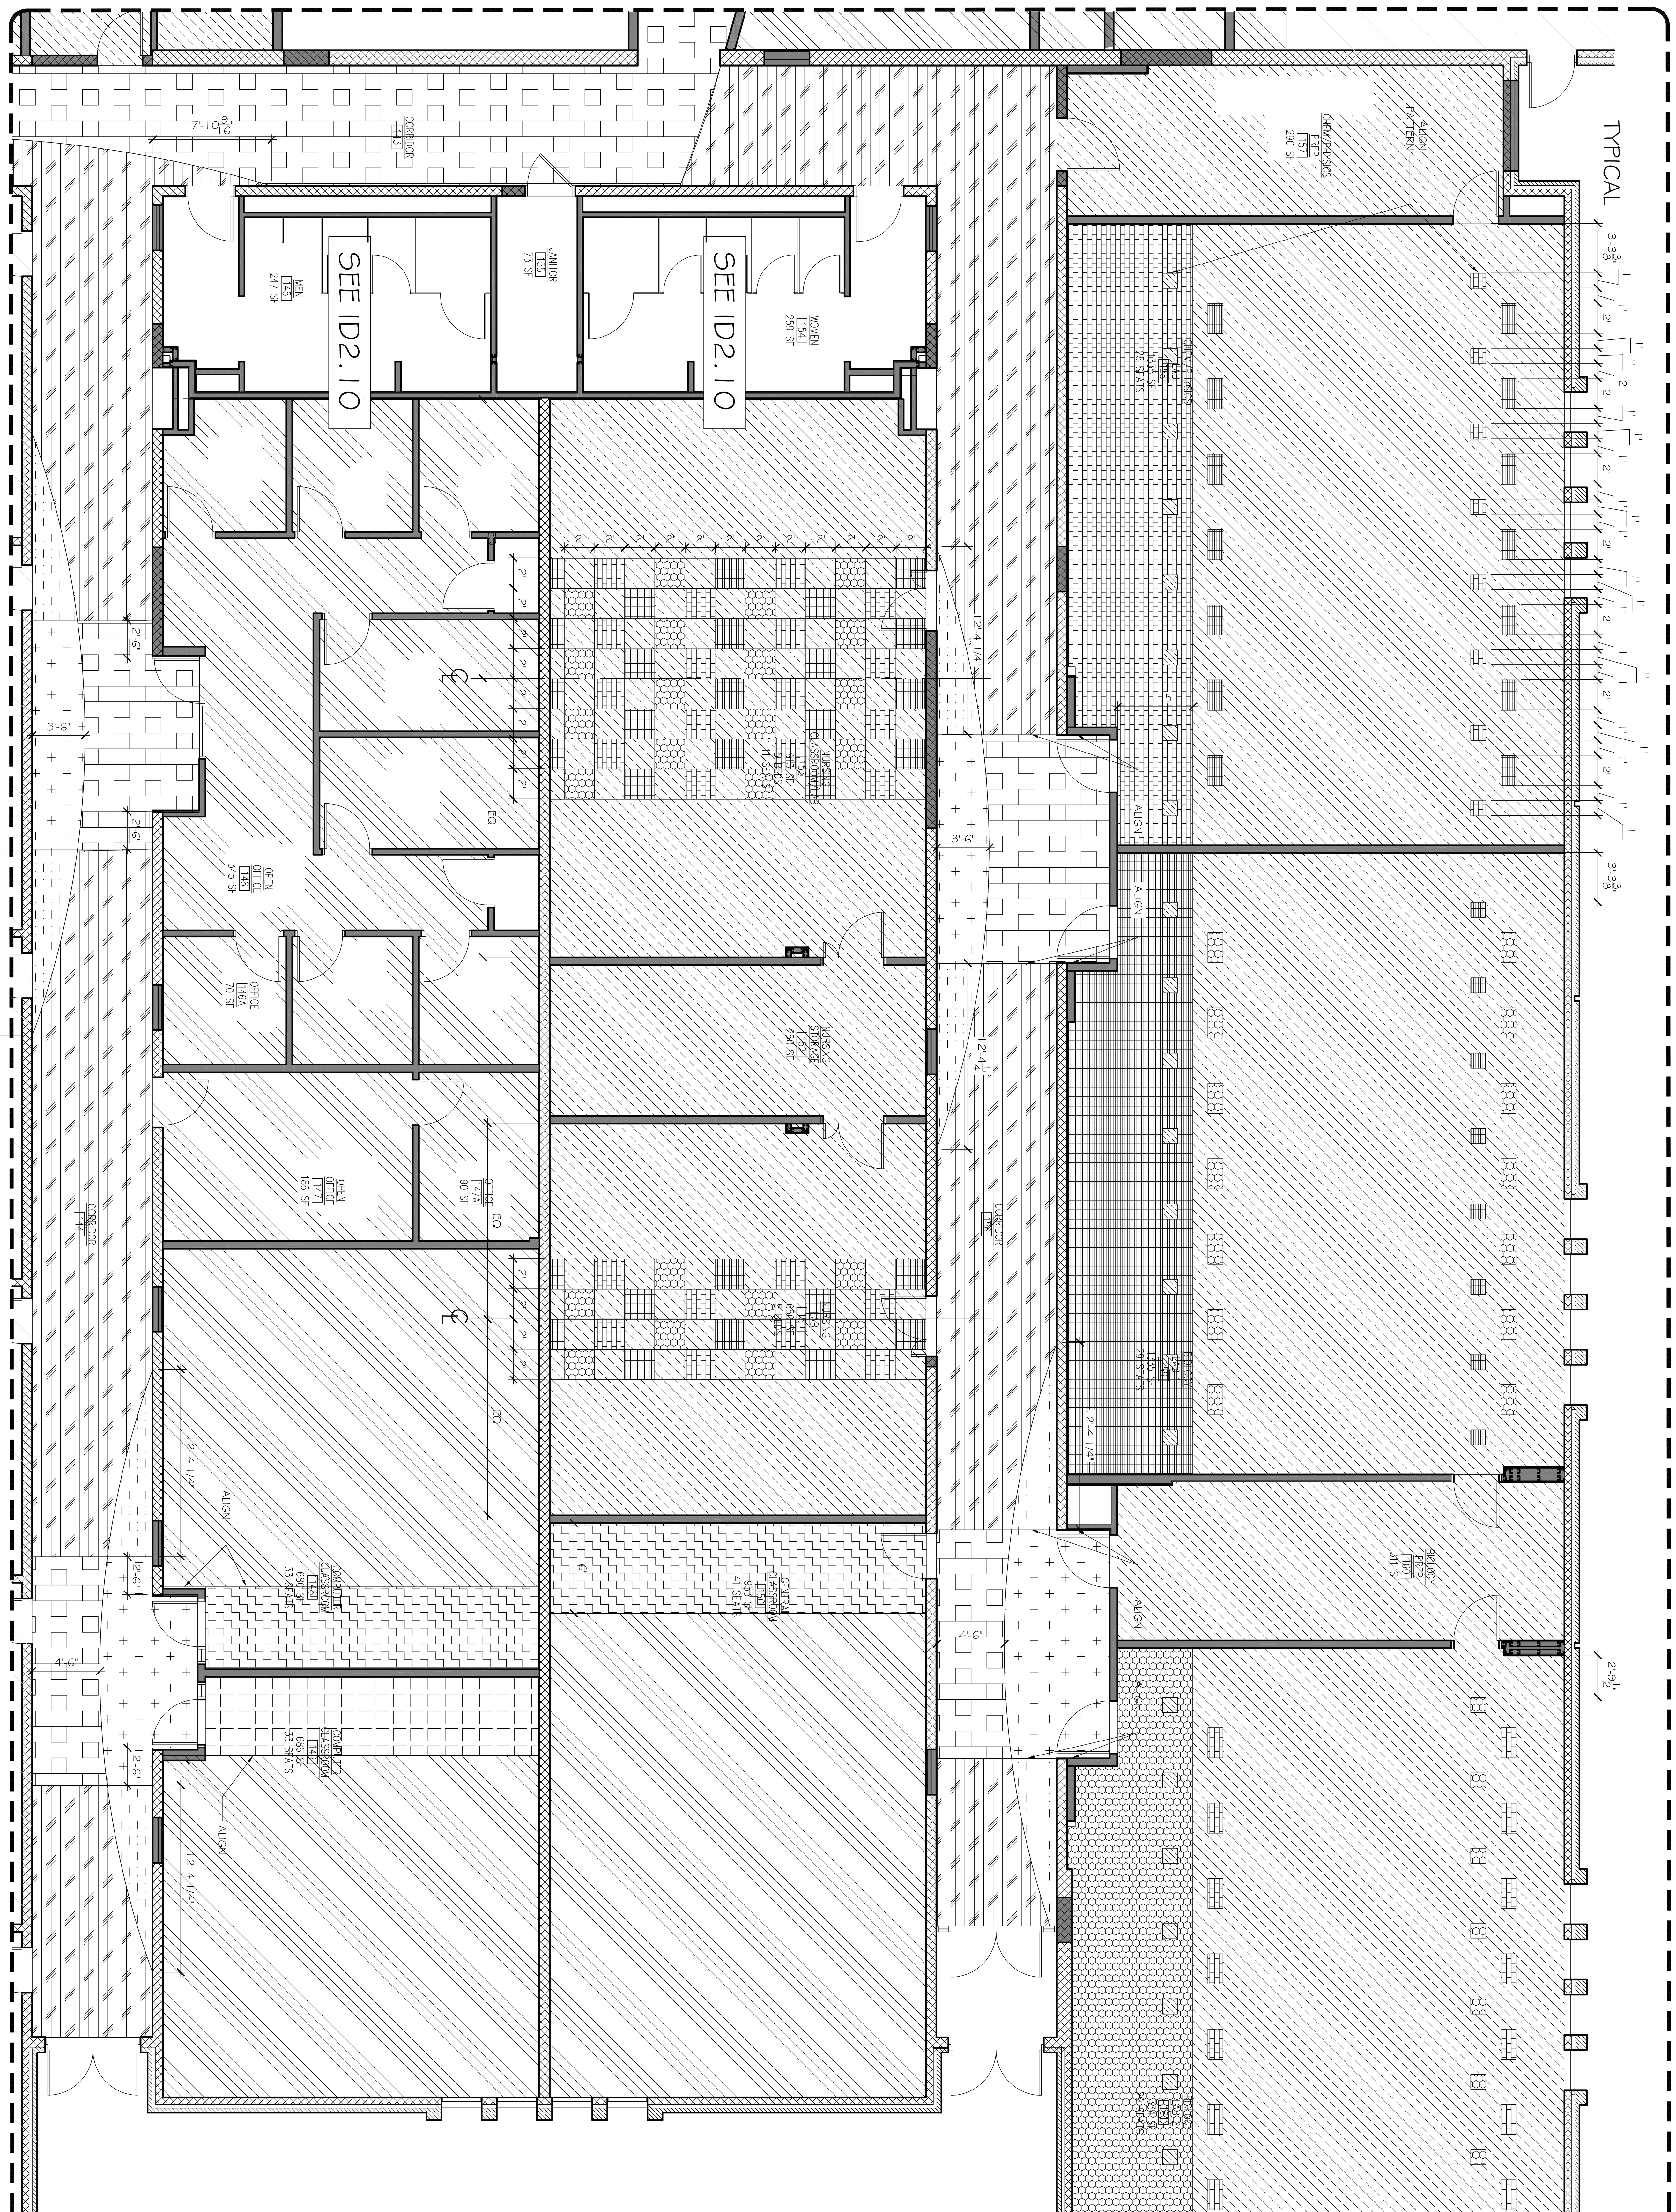

FLOOR FINISH KEY

- CPT-1
- CPT-2
- CPT-3
- CPT-4
- CPT-5
- LIN-1
- LIN-2
- LIN-3
- LIN-4
- VCT-1
- VCT-2
- VCT-3
- VCT-4

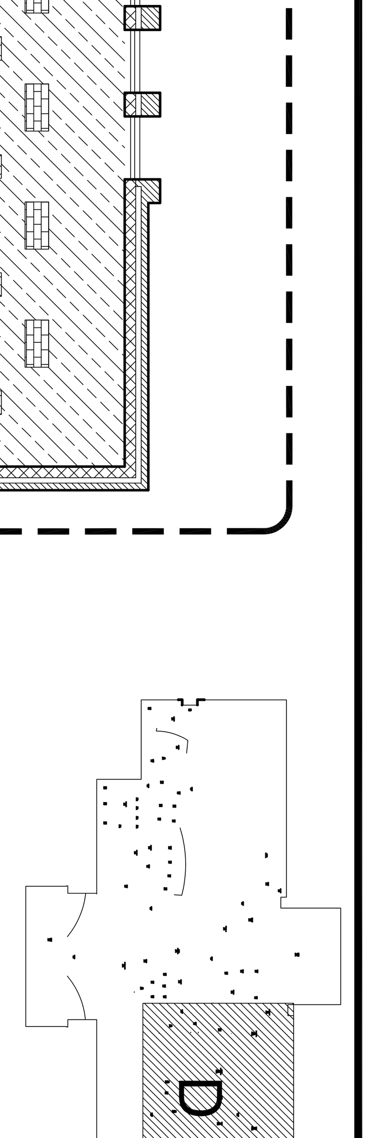

KSA Interior Design
Post Office Box 2125
Glen Allen, VA 23058
p: 804.527.0131
f: 804.527.0623
ksainteriors.com

Sheet	ID2.8W
File Number	09004-WARSAW-SHT-CDSET
Date:	JAN. 13, 2010

REVISIONS

NO.	DATE
2	3-3-2010

WARSAW CAMPUS
AREA D FLOOR PATTERN PLAN

RAPPAHANNOCK COMMUNITY COLLEGE
CAMPUS RENOVATIONS
WARSAW + GLENNS, VIRGINIA
PC: 260-17712

nbj ARCHITECTURE
A Professional Limited Company
GROVE PARK SQUARE
11537-B NUCKOLS ROAD
Richmond, Virginia 23059
(804) 273-9811 fax: (804) 273-9843